


NEWPORT

GLASS SHOWER ENCLOSURE BARN DOOR

ELEVATION

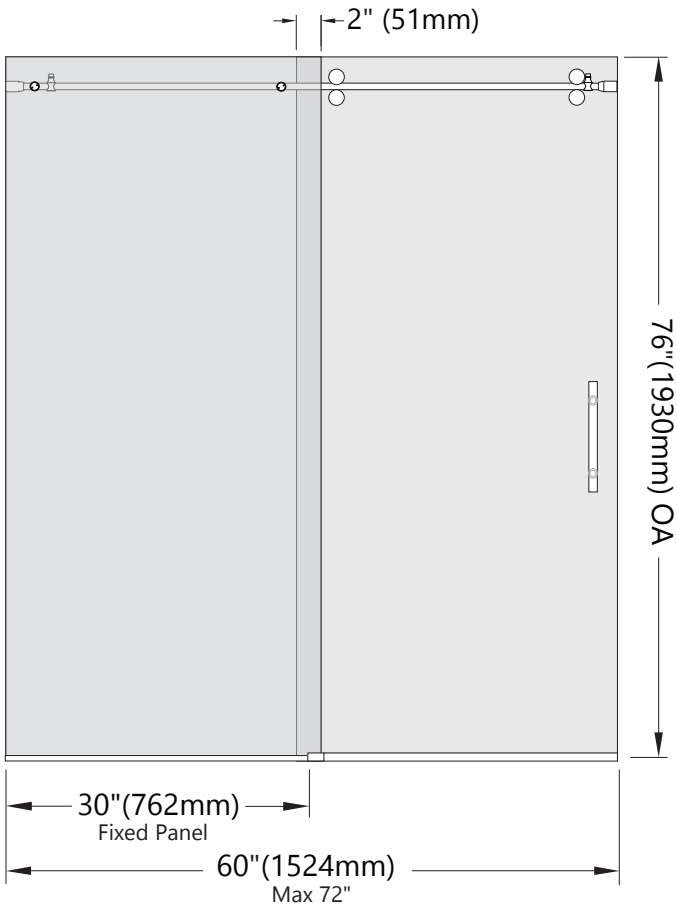

Available Finishes: Matte Black Polished Brushed

HARDWARE



INCLUDED INSTALLATION HARDWARE



Architectural Concepts

O (888) 248 2724
E info@archconceptsllc.com

18505 Longs Way
Parker, CO 80134


archconceptsllc.com

NEWPORT

GLASS SHOWER ENCLOSURE BARN DOOR

SIDE ELEVATION

DIMENSIONS

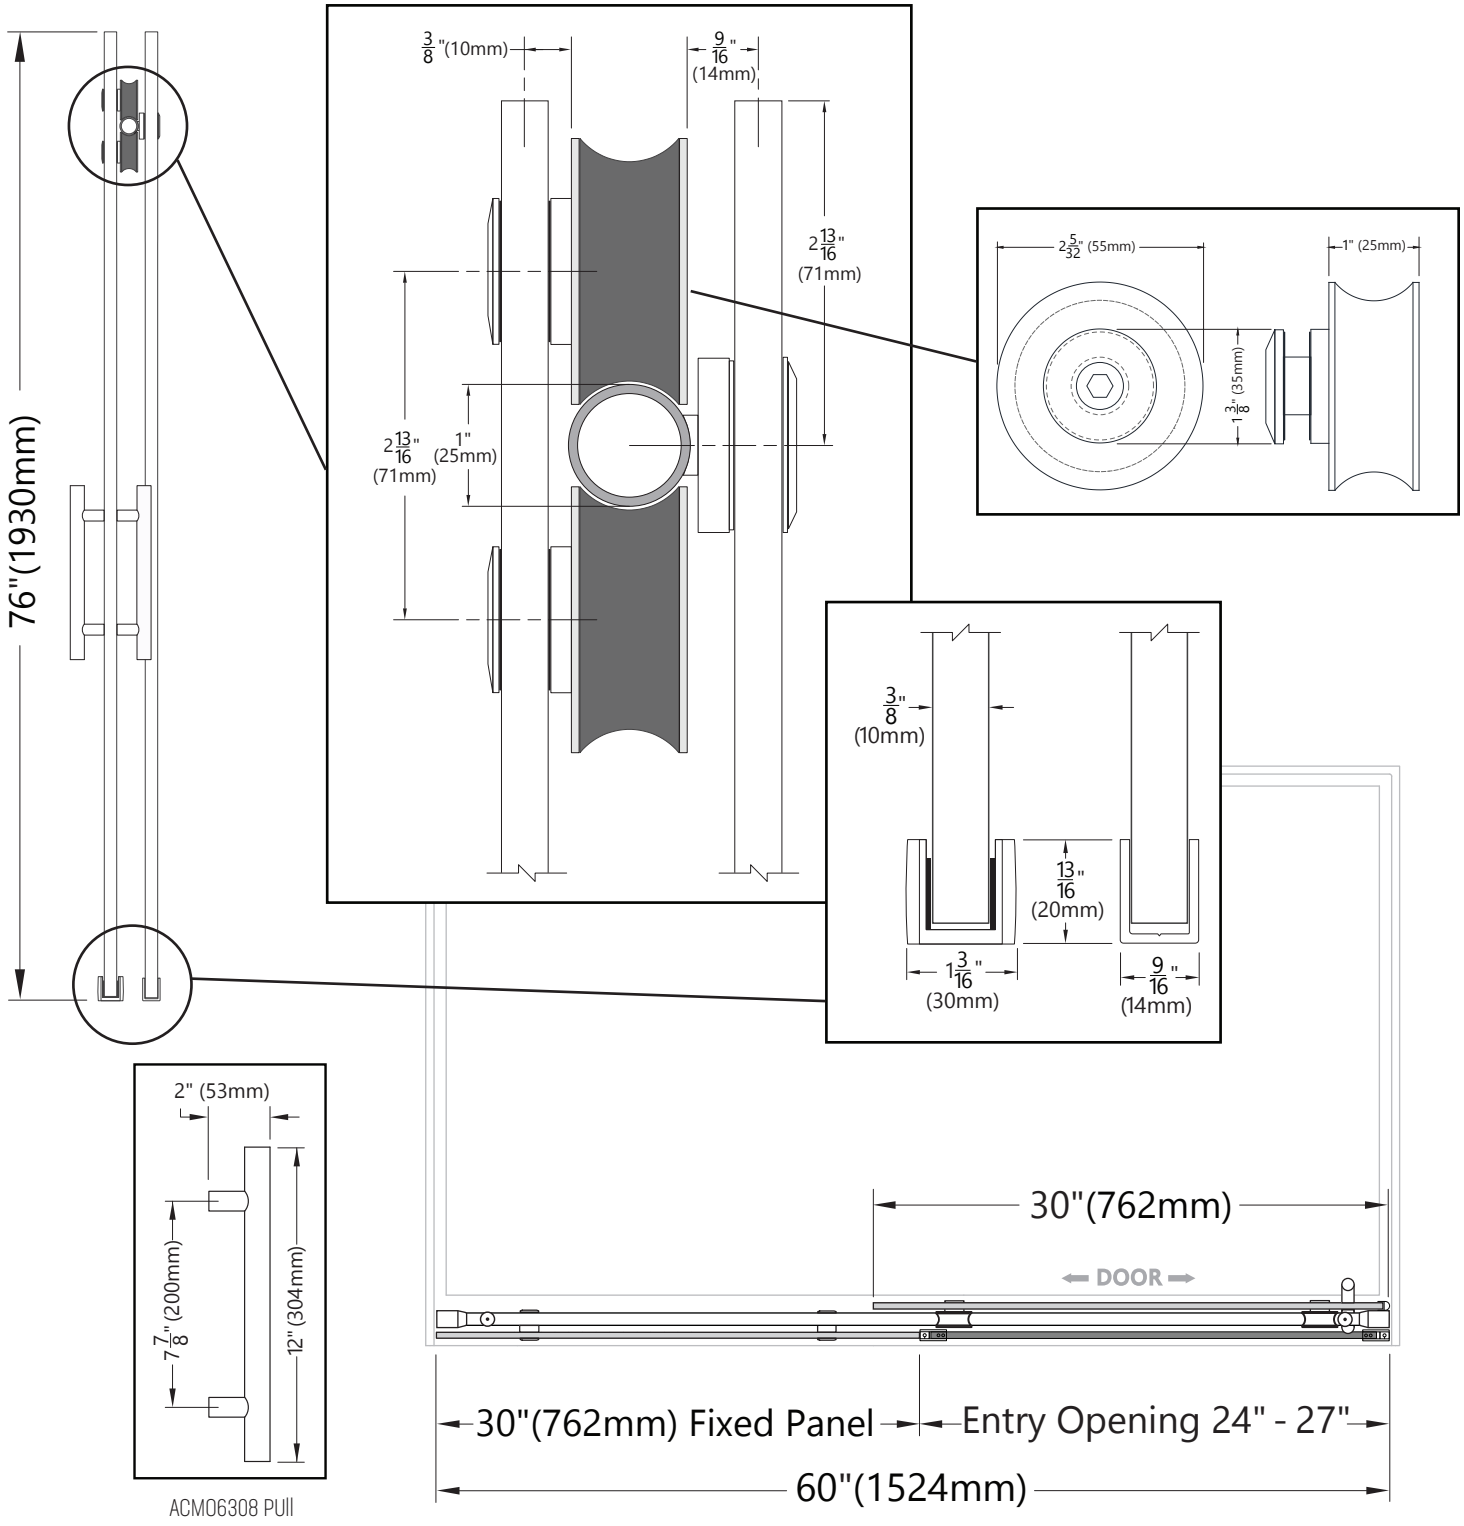

ACM06308 PULL


Architectural Concepts

(888) 248 2724 | (720) 259 5358 | info@archconceptsllc.com | 18505 Longs Way, Parker, CO 80134 | archconceptsllc.com

NEWPORT TOWEL BAR ALT

GLASS SHOWER ENCLOSURE BARN DOOR

ALTERNATE GLASS OPTION WITH 24" TOWEL BAR ON FIXED PANEL

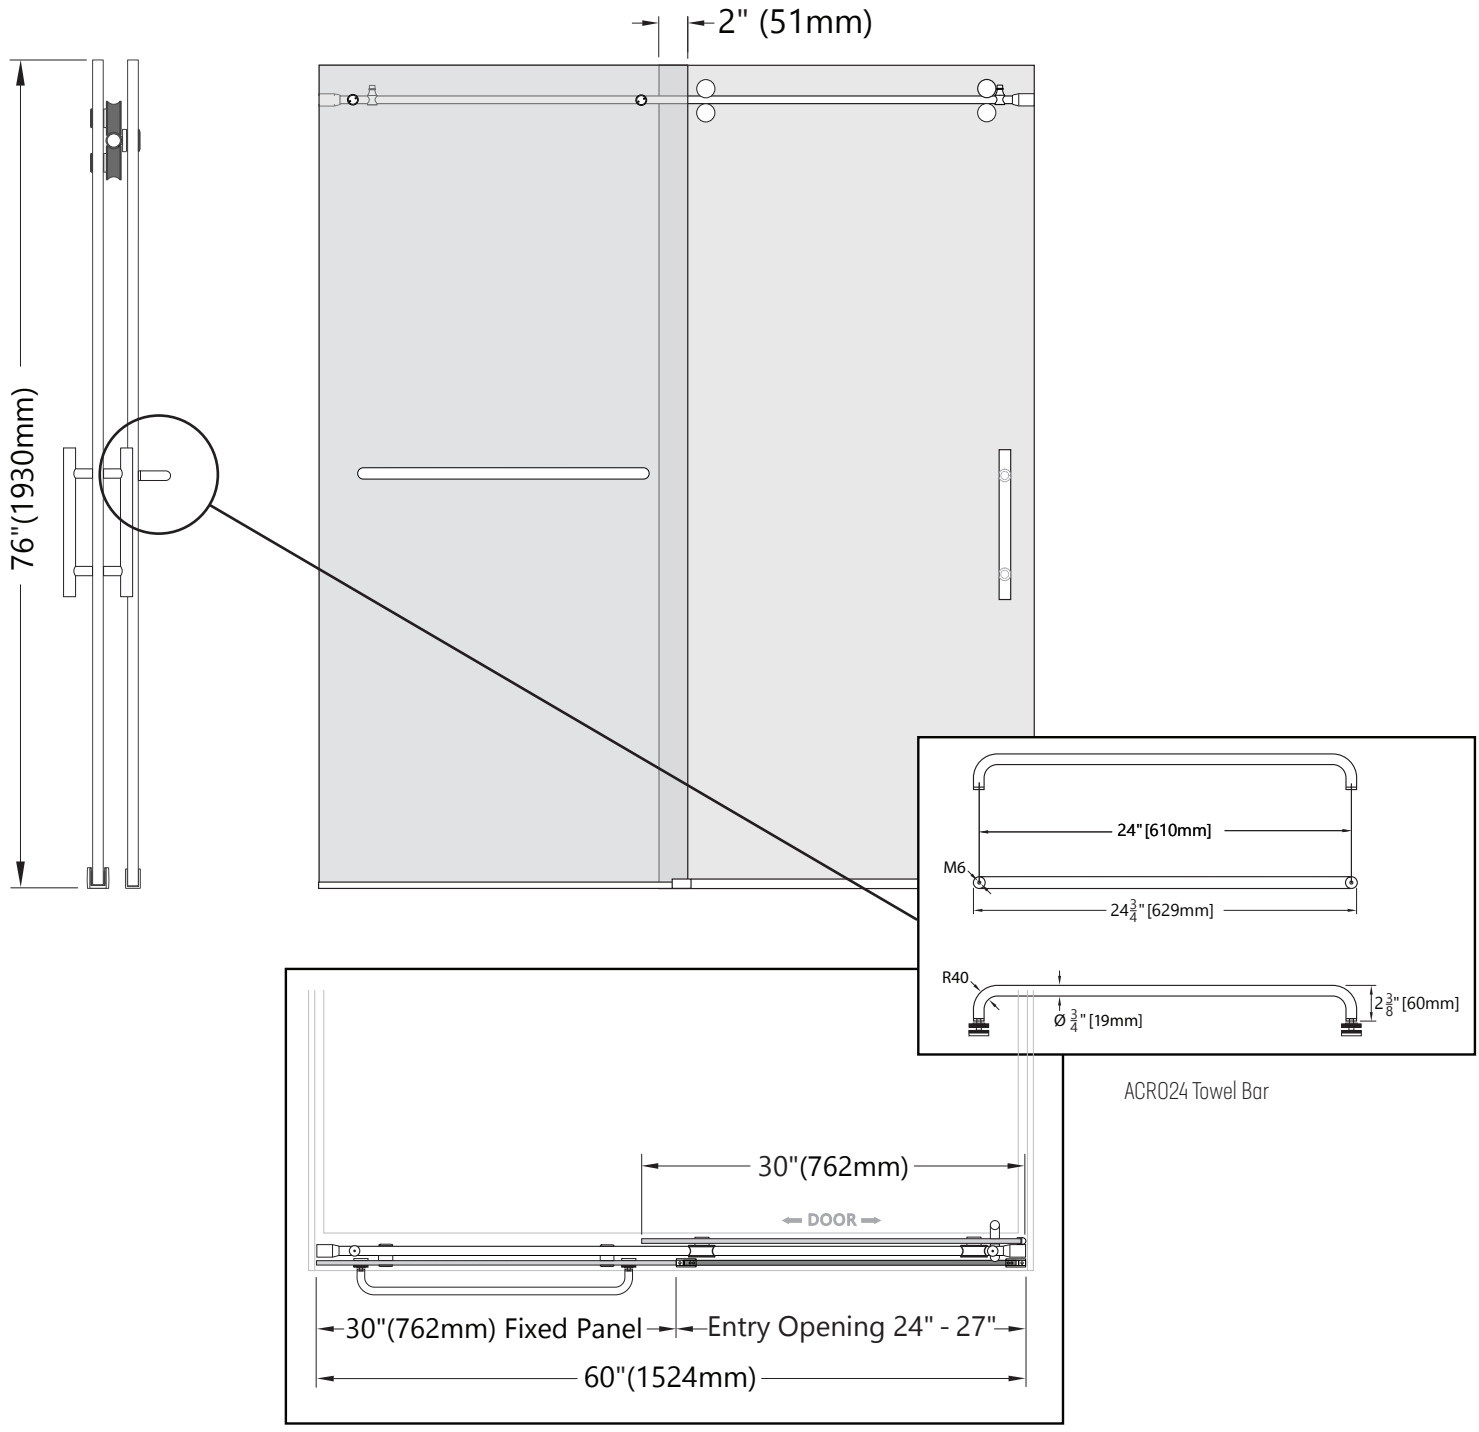

ACR024 Towel Bar

Architectural Concepts

(888) 248 2724 | (720) 259 5358 | info@archconceptsllc.com | 18505 Longs Way, Parker, CO 80134 | archconceptsllc.com